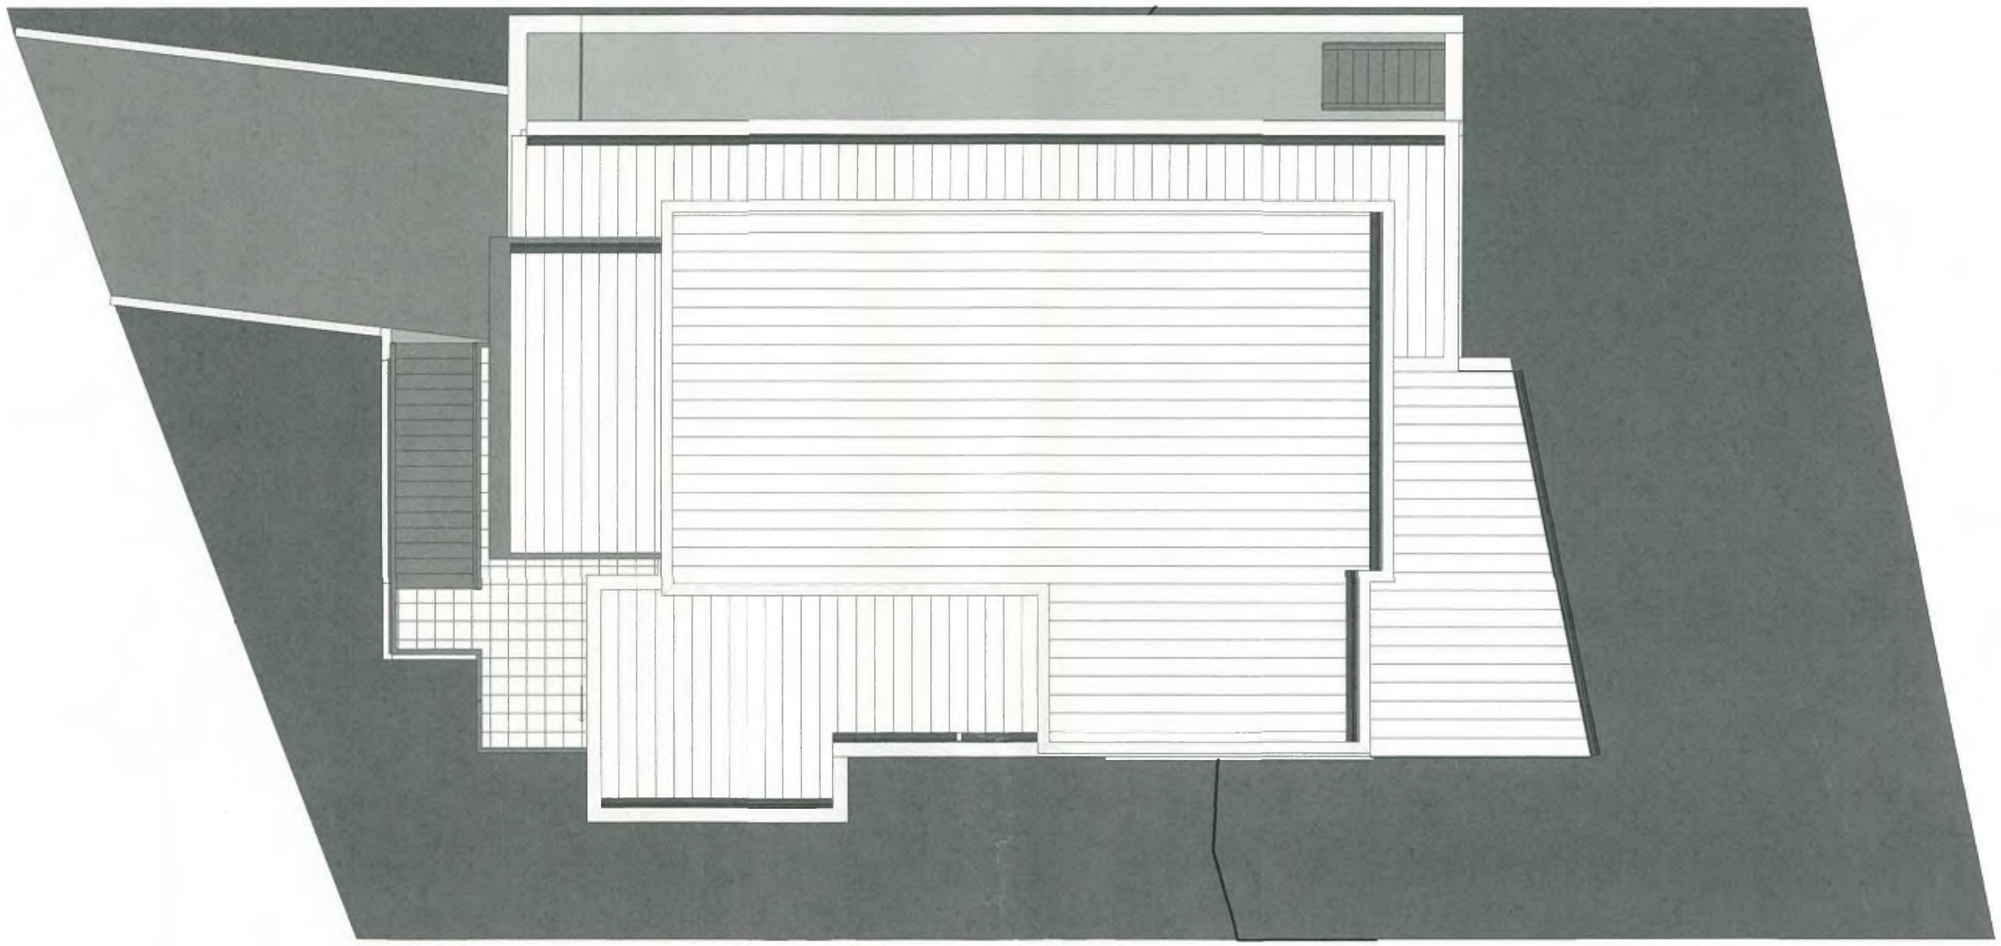

**ENDORSEMENT**
**MARIBYRNONG PLANNING SCHEME**

THESE PLANS ARE ENDORSED AS MEETING THE REQUIREMENTS OF CLAUSE 37, COMPREHENSIVE DEVELOPMENT ZONE

SCHEDULE ....1.... CLAUSE

NO PERMIT IS NECESSARY

..... 01/04/2016

SIGNED FOR AND ON BEHALF OF THE RESPONSIBLE AUTHORITY — DATE


Proudly designed by

Concept Studio
Building • Interiors • Joinery Design
www.conceptstudio.com.au

All Correspondence to:
116 Poath Road
Hughesdale Vic 3166
T 03 9568 3244
F 03 9568 3255
E info@conceptstudio.com.au


Site - Proposed

36 River Park Terrace Maribyrnong

PROJECT NO: 164/15 P4

| CLIENT | DESIGNED | DRAWN | SCALE | DATE | SHEET NO |
|---|---|---|---|---|---|
| Mr & Mrs Terry | S.D | B.M | 1 : 100 | 12/2015 | 02 of 16 |

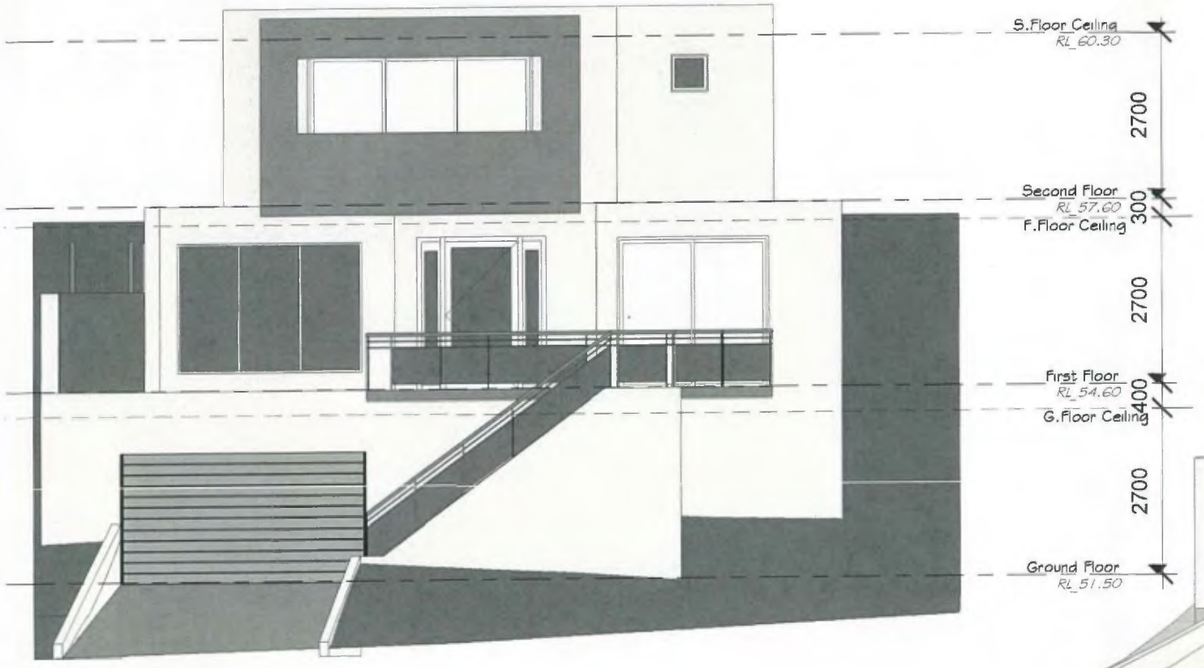


1 West Elevation
1 : 100

3 South West Axonometric

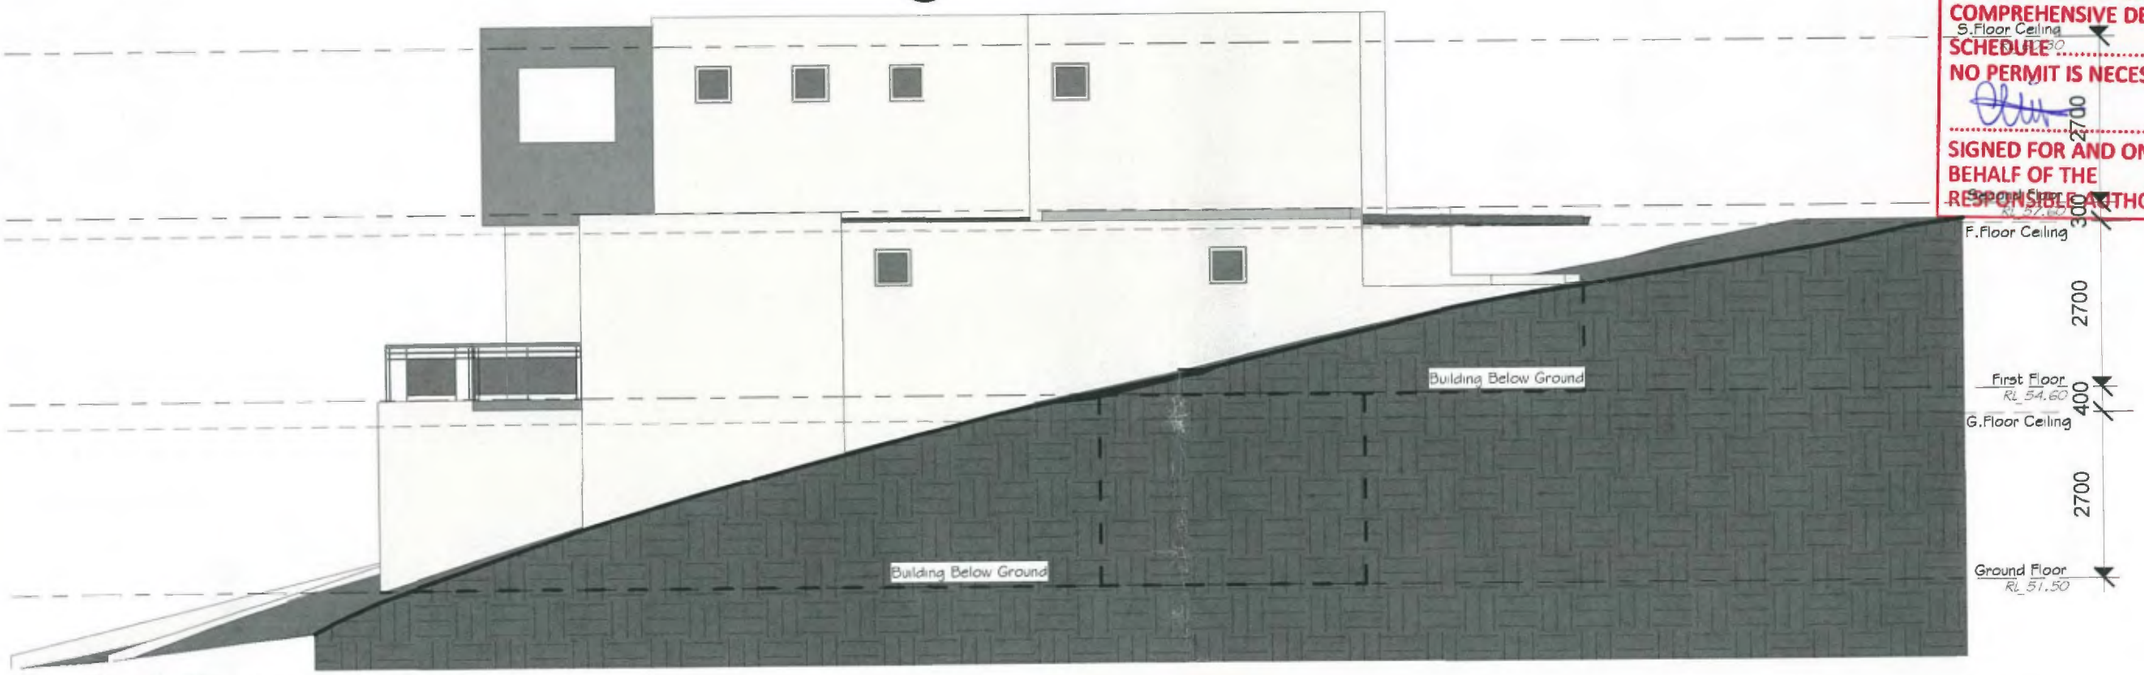


2 South Elevation
1 : 100

**ENDORSEMENT**
**MARIBYRNONG PLANNING SCHEME**
THESE PLANS ARE ENDORSED AS MEETING THE REQUIREMENTS OF CLAUSE 37, COMPREHENSIVE DEVELOPMENT ZONE SCHEDULE 1 CLAUSE
NO PERMIT IS NECESSARY
SIGNED FOR AND ON BEHALF OF THE RESPONSIBLE AUTHORITY
DATE 01/04/2016

Proudly designed by
Concept Studio
Building • Interiors • Joinery Design
www.conceptstudio.com.au
All Correspondence to:
116 Poath Road
Hughesdale Vic 3166
T 03 9568 3244
F 03 9568 3255
E info@conceptstudio.com.au

Elevation & South Western Axonometric
36 River Park Terrace Maribyrnong

| PROJECT NO | CLIENT | DESIGNED | DRAWN | SCALE | DATE | SHEET NO |
|---|---|---|---|---|---|---|
| 164/15 P4 | Mr & Mrs Terry | S.D | B.M | As Indicated | 12/2015 | 09 of 16 |

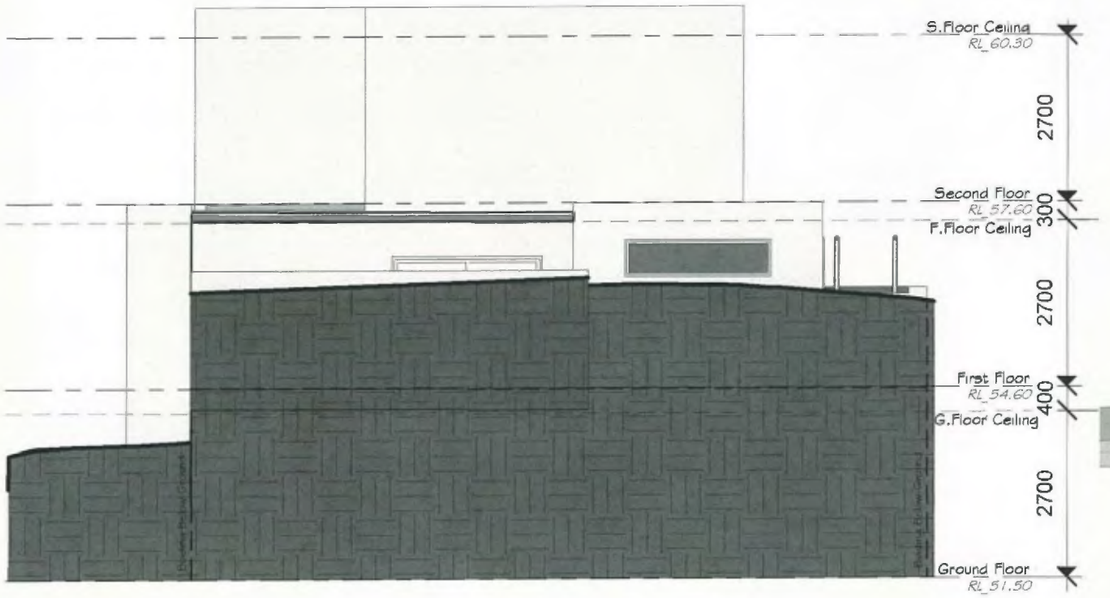


1 East Elevation

1 : 100

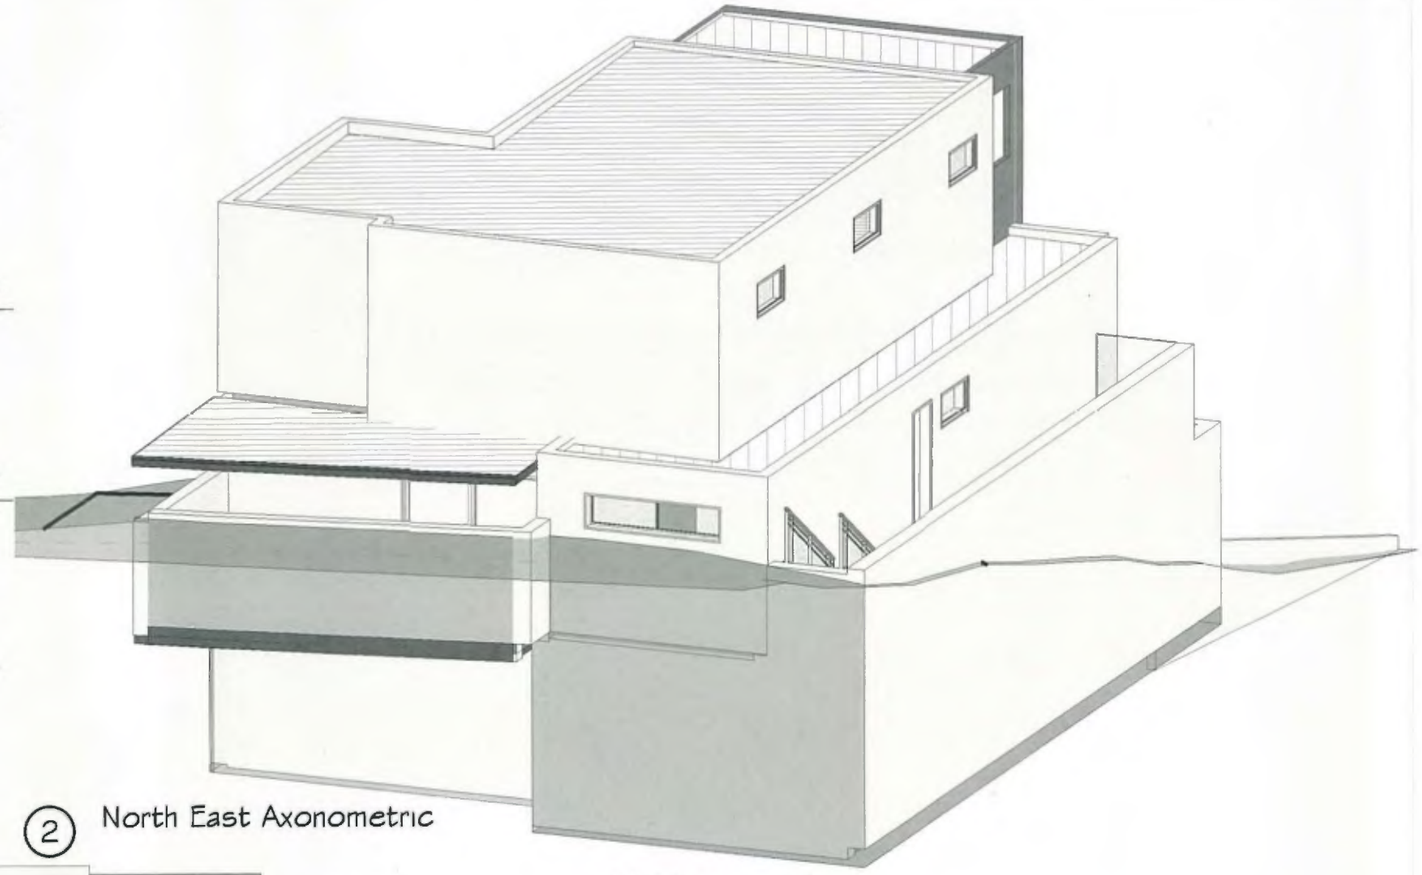

2 North East Axonometric

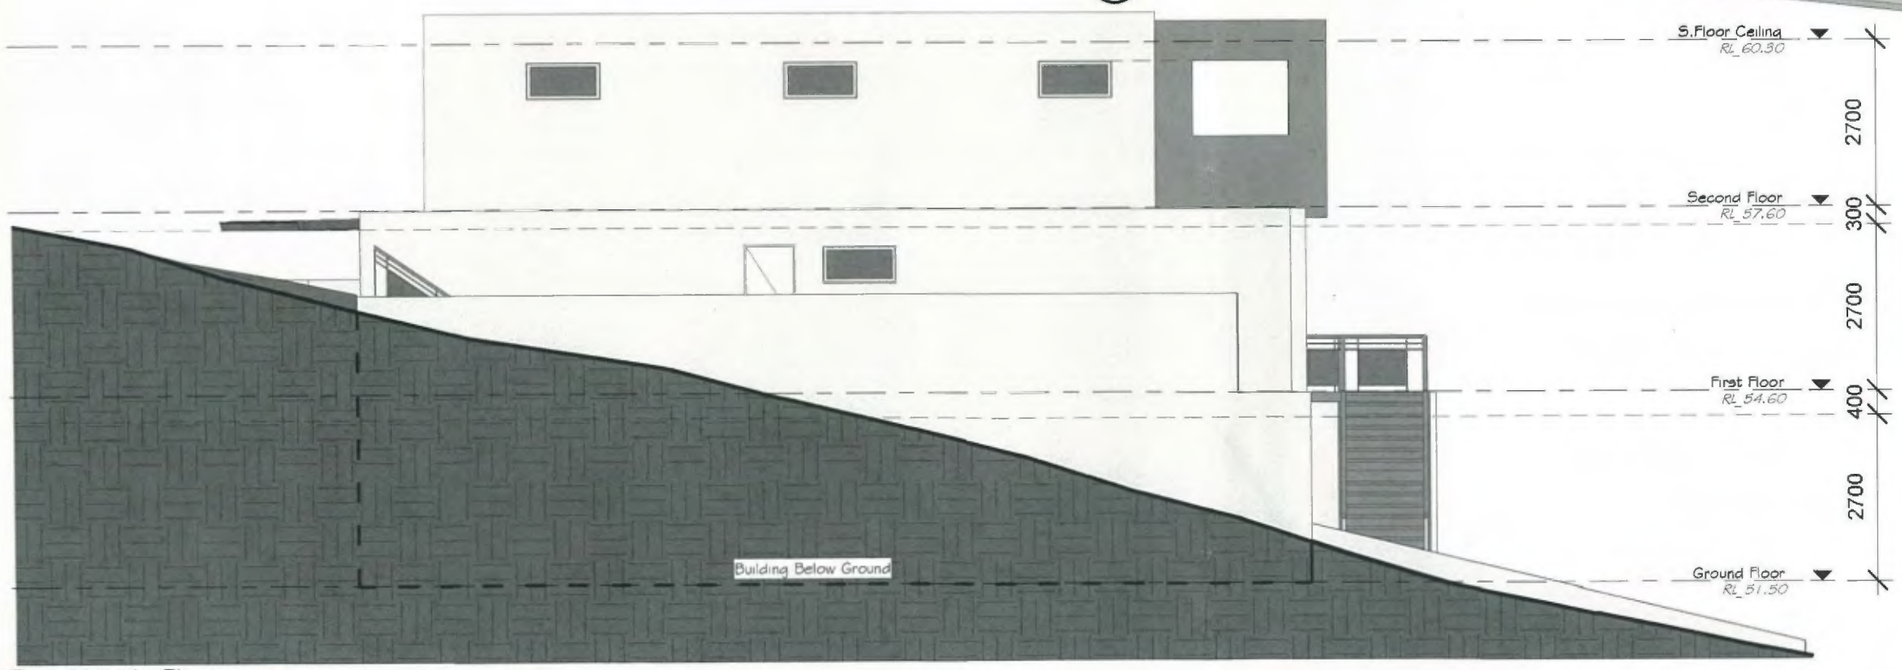


3 North Elevation

1 : 100

**ENDORSEMENT**

**MARIBYRNONG PLANNING SCHEME**

THESE PLANS ARE ENDORSED AS MEETING THE REQUIREMENTS OF CLAUSE 37, COMPREHENSIVE DEVELOPMENT ZONE

SCHEDULE .....1..... CLAUSE

NO PERMIT IS NECESSARY

..... 01/04/2016

SIGNED FOR AND ON BEHALF OF THE RESPONSIBLE AUTHORITY — DATE

Proudly designed by

Concept Studio
Building • Interiors • Joinery Design
www.conceptstudio.com.au

All Correspondence to:
116 Poath Road
Hughesdale Vic 3166
T 03 9568 3244
F 03 9568 3255
E info@conceptstudio.com.au

Elevations & North Eastern Axonometric View

36 River Park Terrace Manbyrnong

| PROJECT NO | CLIENT | DESIGNED | DRAWN | SCALE | DATE | SHEET NO |
|---|---|---|---|---|---|---|
| 164/15 P4 | Mr & Mrs Terry | S.D | B.M | As Indicated | 12/2015 | 10 of 16 |